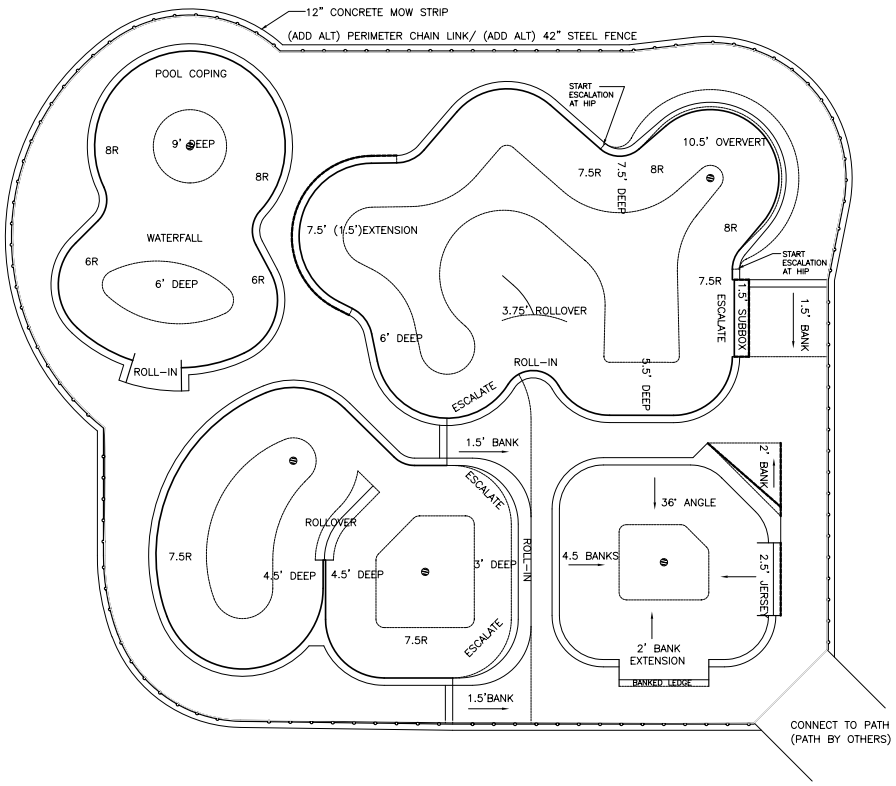

0 4' 8' 16'
1"=8'-0"

2 WORKING DAYS
BEFORE YOU DIG
CALL TOLL FREE 800-362-2764
OHIO UTILITIES PROTECTION SERVICE

CHARLES H STRAWLER DESIGN INC
Landscape Architecture & Urban Design Consulting
26600 Agoura Road, Suite 375
Valencia, CA 91355
ASLA I ISA
charles@chstrawlerdesign.com
Ph: 661-295-4631 I Fax: 661-244-4991
ISA Certified Arborist #WE-7393A
TX Registered Landscape Architect #2561

CLARB CERTIFIED LANDSCAPE ARCHITECT

WALLY HOLLYDAY design
skatedesign.com

SHEET TITLE
SITE PLAN
100% SUBMITTAL

PROJECT TITLE
OAK CREEK SOUTH PARK
SKATEPARK
Centerville–Washington Park District
770 Maimisburg Centerville Rd.

REVISIONS	DATE
1.	
2.	
3.	
4.	
5.	
6.	
7.	
8.	

DRAWN BY:	CHS
CHECKED BY:	WH
PROJECT NO.	09-1048
DATE:	6/08/2009

STATE OF OHIO
THOMAS WALLACE HOLLYDAY
REGISTERED
LANDSCAPE ARCHITECT

SHEET 2 OF 15
L1.01